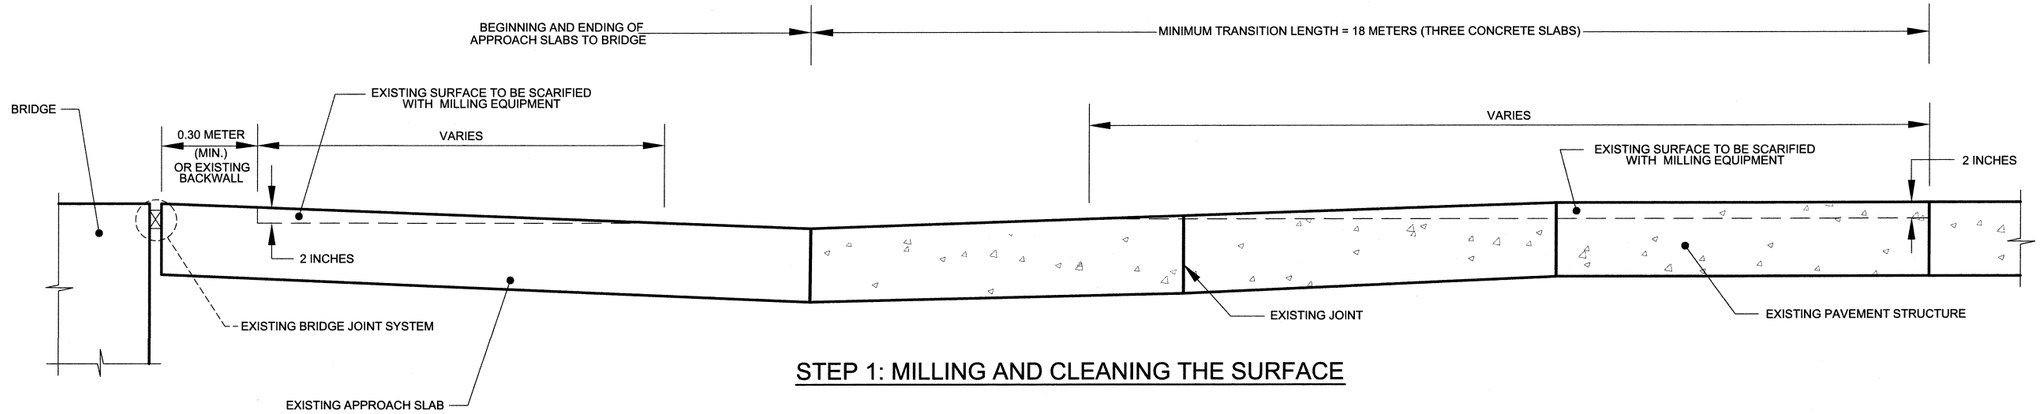

STEP 1: MILLING AND CLEANING THE SURFACE

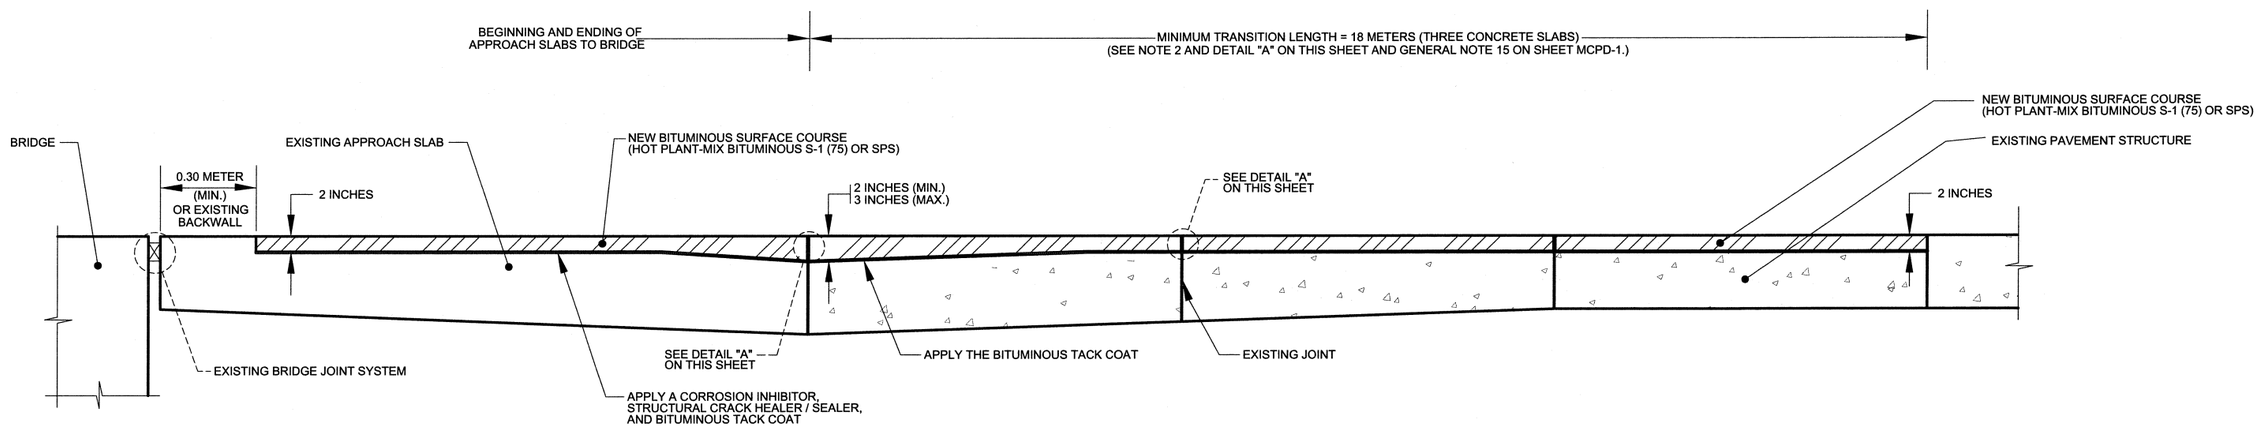

STEP 2: NEW BITUMINOUS COURSE

NOTES:

1. THE GENERAL NOTES, PROCEDURES AND DETAILS FOR TRANSITION TO CONCRETE PAVEMENTS AND STRUCTURES TYPE 2 ARE SHOWN ON SHEET MCPD-1.

2. THE NEW BITUMINOUS SURFACE COURSE SHALL BE CUT TO MAKE TRANSVERSE JOINTS OVER EXISTING OR NEW CONCRETE PAVEMENT JOINTS. THE NEW BITUMINOUS PAVEMENT JOINTS SHALL BE SEALED WITH HOT POURED JOINT SEALANT.

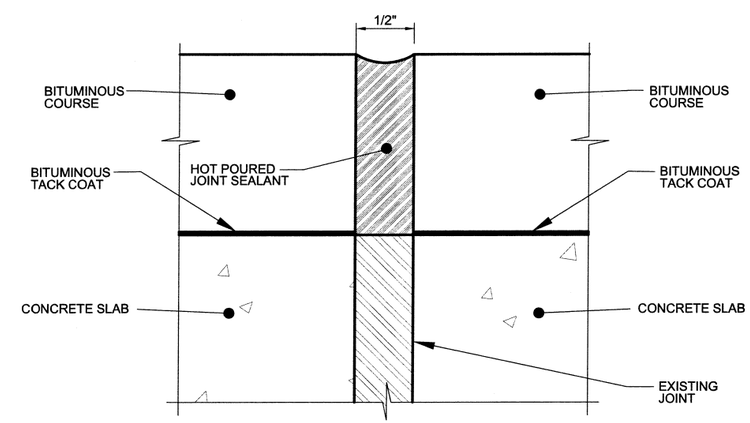

DETAIL "A"

REVISION	DATE	BY
ORIGINAL NOTES	SEP. 09 MAY 10	

DWG BY: LMARTINEZ 2934

ENGINEERING STANDARDS OFFICE

ENGINEERING SERVICES AREA

COMMONWEALTH OF PUERTO RICO
DEPARTMENT OF TRANSPORTATION AND PUBLIC WORKS
HIGHWAY AND TRANSPORTATION AUTHORITY

STANDARD DRAWING APPROVED BY:

DATE: 30 IV 10

ASSISTANT EXECUTIVE DIRECTOR
FOR INFRASTRUCTURE

MISCELLANEOUS CONCRETE
PAVEMENT DETAILS

DETAILS FOR TRANSITION TO CONCRETE
PAVEMENTS AND STRUCTURES TYPE 2

MCPD-03

MAY 2010