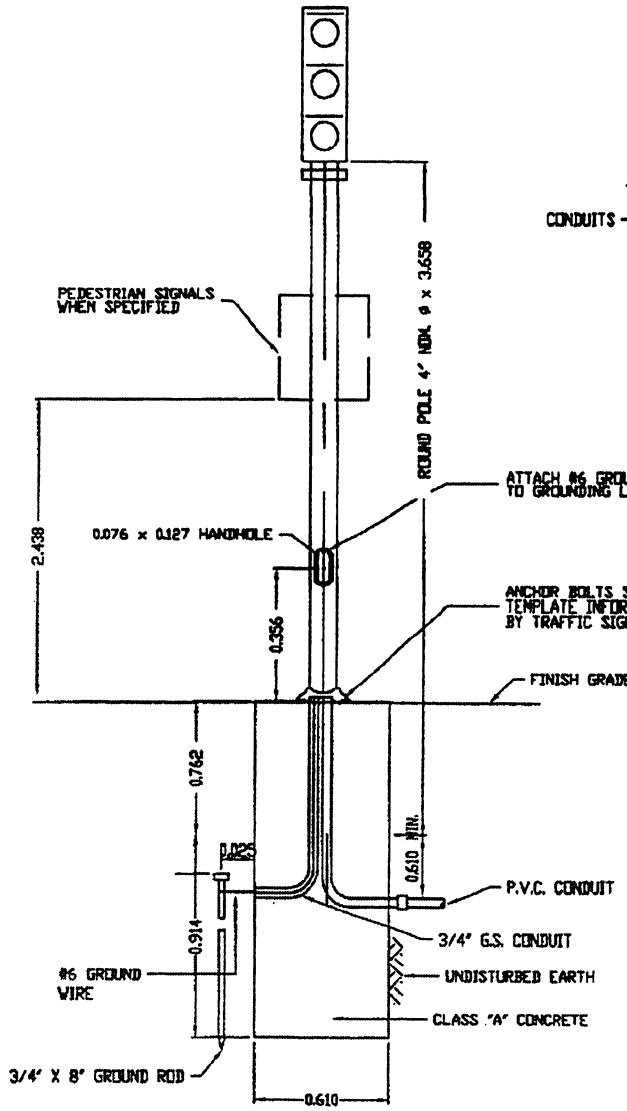

POST MOUNTED SIGNAL WITH FOUNDATION

N.T.S.

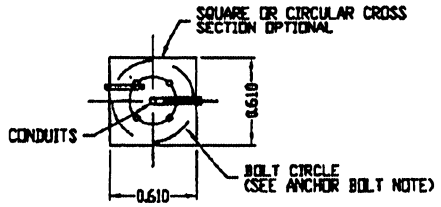

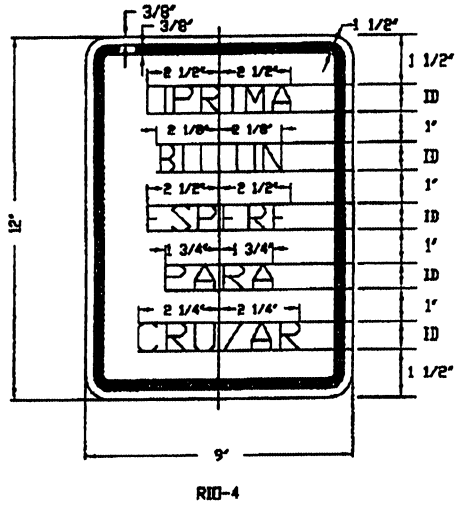

LEGEND-BLACK
BACKGROUND-REFLECTORIZED WHITE

CONTINUOUS WELD

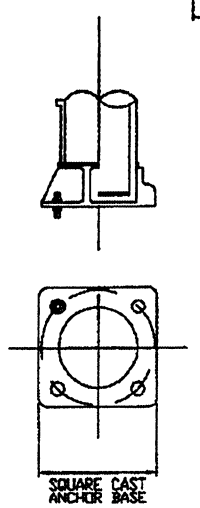

BOLT CIRCLE

NOTES:
1- 4 ANCHOR RODS WITH HEX NUTS & NUTS FOR PLUMBING
2- POLE MANUFACTURER SHALL DETERMINE POLE DIAMETER, GAUGE, BOLT CIRCLE AND ANCHOR BOLT DATA (SIZE AND LENGTH TO WITHSTAND LOAD DUE TO WIND, SIGNAL MOUNTING, ETC. AS OUTLINED IN SPECIFICATION)

LANE SIGNAL ARM AND POLE

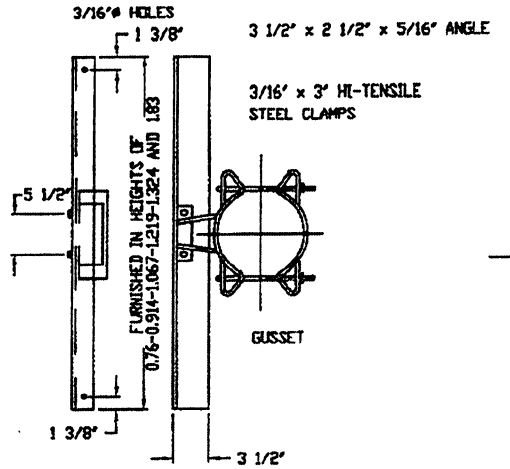

SIGN MOUNTING DETAIL FOR OVERHEAD SIGN MOUNTING

N.T.S.

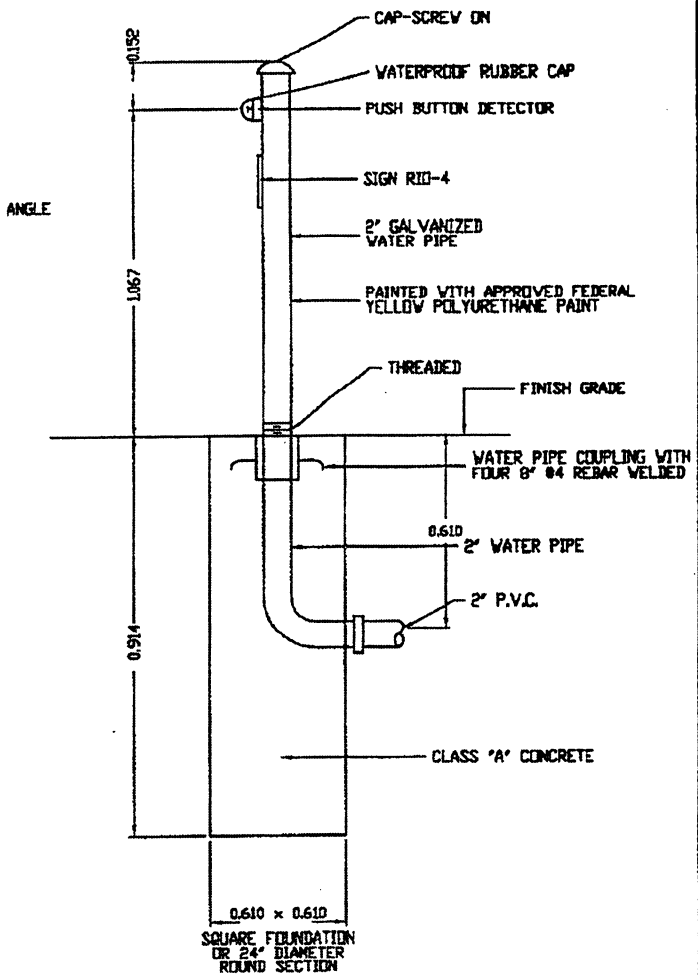

PEDESTRIAN PUSH BUTTON POST INSTALLATION

N.T.S.

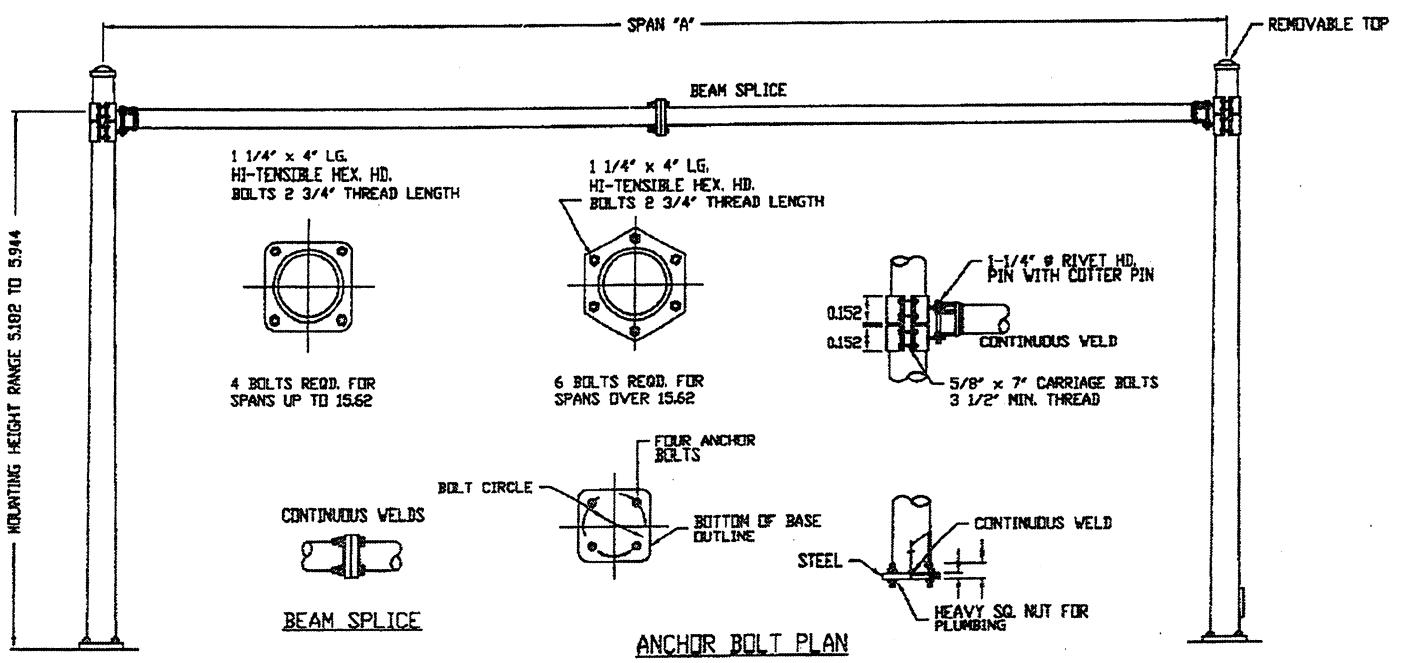

BEAM SPLICE

ANCHOR BOLT PLAN

EFFECTIVE DATE: OCTOBER 1997

COMMONWEALTH OF PUERTO RICO
DEPARTMENT OF TRANSPORTATION AND PUBLIC WORKS
HIGHWAY AND TRANSPORTATION AUTHORITY

TRAFFIC SIGNAL

POST MOUNTED SIGNAL WITH FOUNDATION, PEDESTRIAN PUSH BUTTON POST INSTALLATION, SIGN MOUNTING DETAIL FOR OVERHEAD SIGN MOUNTING, LANE SIGNAL ARM AND POLE

RECOMMENDED BY:
EXC. DIR. ASS. FOR TRAFFIC
DATE : 11-20-97
APPROVED BY:
EXECUTIVE DIRECTOR
DATE : 29 SEP 97
APPROVED BY:
DIV. ADM. FHWA-PR DIVISION
DATE : 9-15-97

DATE	REVISION	BY

STD. DWG. TRSI
6 OF 14