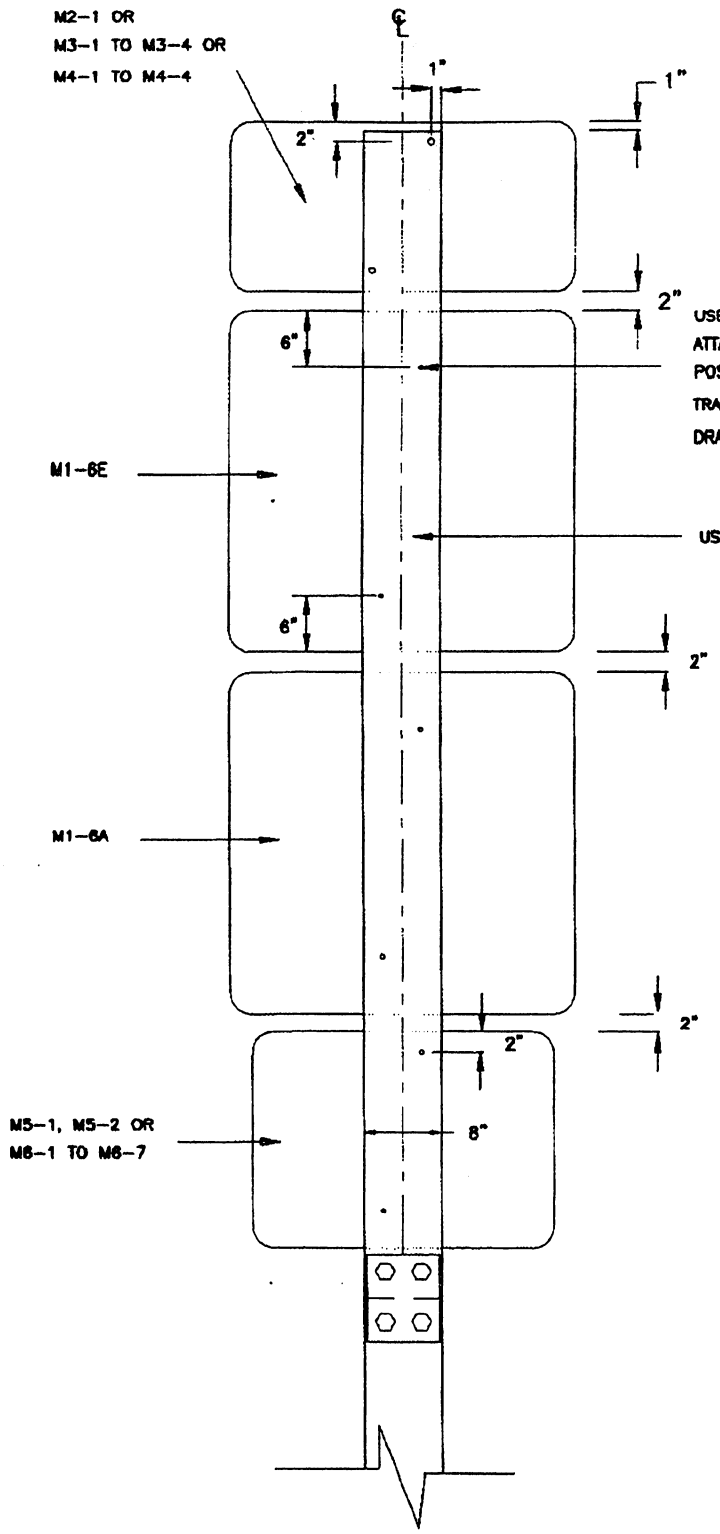

TYPICAL TOLLWAY ROUTE MARKER ASSEMBLY
FOR 48" x 48" ROUTE MARKERS WITH OR WITHOUT AUXILIARY PLATES

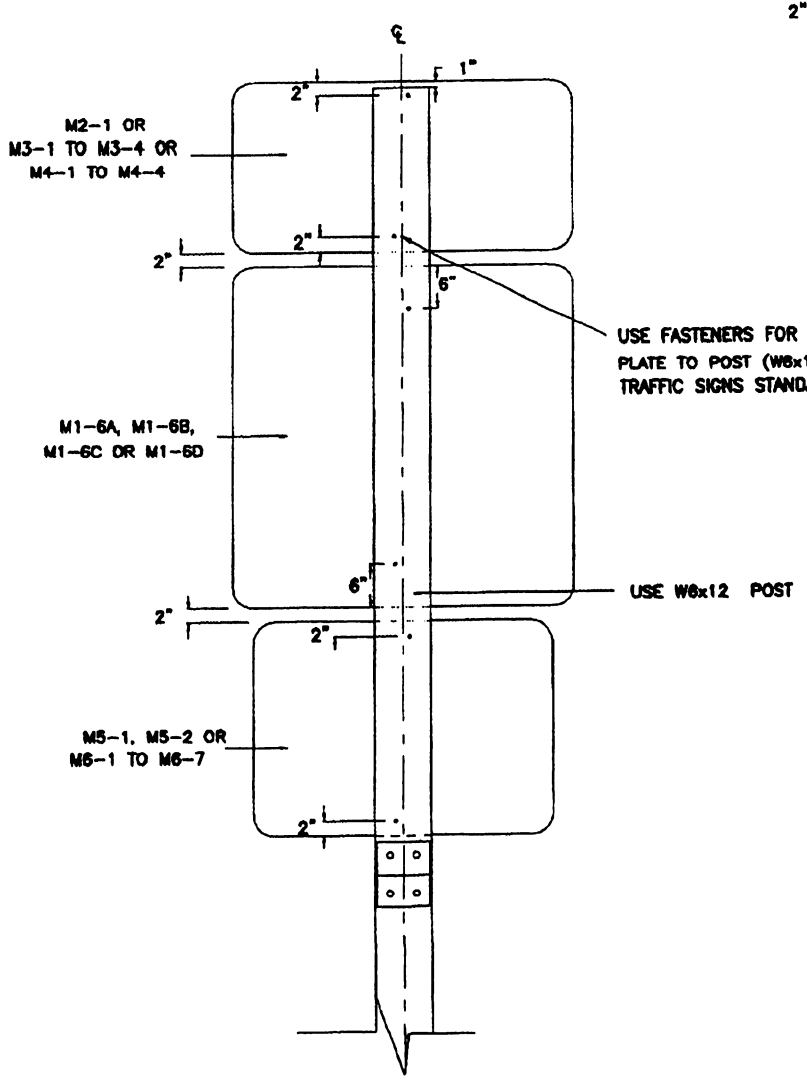

TYPICAL ROUTE MARKER ASSEMBLY
FOR ONE 48" x 48" ROUTE MARKER
WITH OR WITHOUT AUXILIARY PLATES

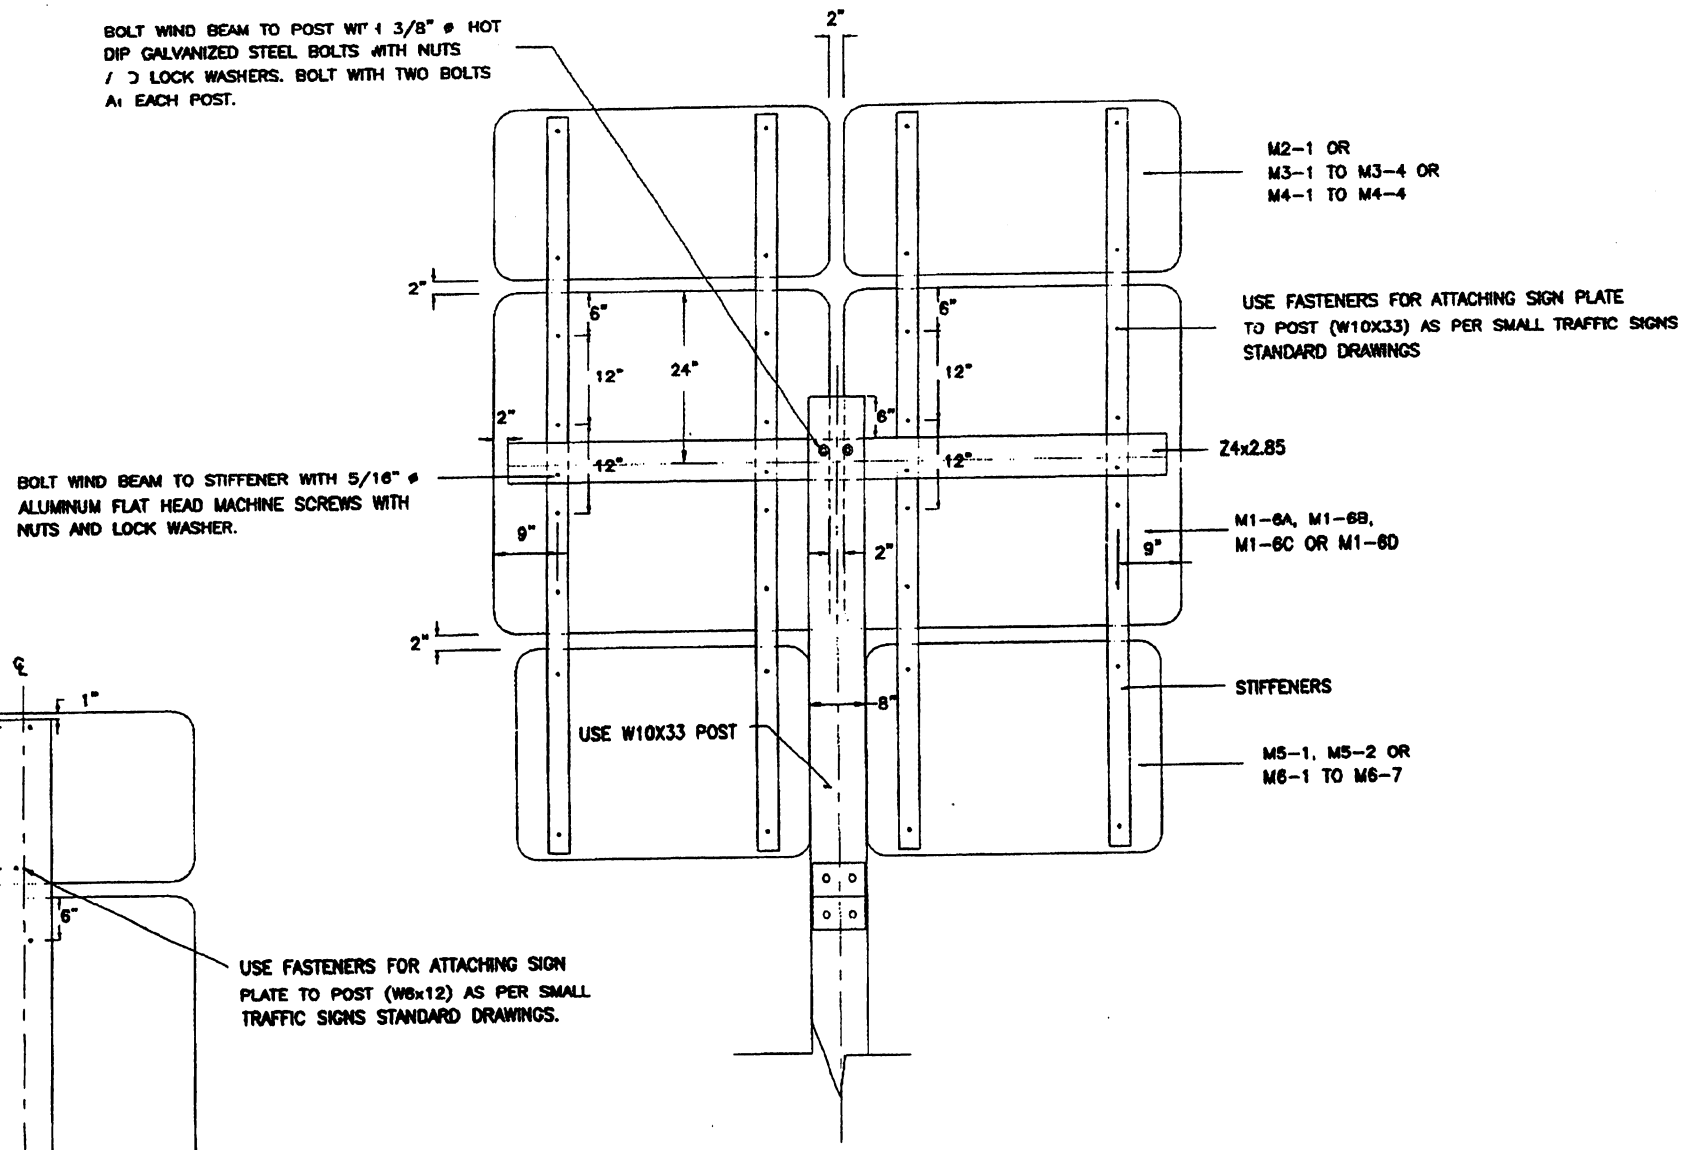

TYPICAL ROUTE MARKER ASSEMBLY
FOR TWO 48" x 48" ROUTE MARKERS
WITH OR WITHOUT AUXILIARY PLATES

EFFECTIVE DATE: JULY 2000

COMMONWEALTH OF PUERTO RICO
DEPARTMENT OF TRANSPORTATION AND PUBLIC WORKS
HIGHWAY AND TRANSPORTATION AUTHORITY

GROUND MOUNTED BREAK-AWAY SIGNS

ROUTE MARKERS

SIGN ASSEMBLY DETAILS FOR 48" x 48"

RECOMMENDED BY:
DEPUTY EXC. DIR. FOR TRAFFIC AND TOLL ROADS
DATE : 11-V-00

APPROVED BY:
EXECUTIVE DIRECTOR
DATE : MAY-16-00

DATE	REVISION	BY
05-2000	BOLT SPECIFICATION	I.V.

STD. DWG. GMTS 11D OF 15